© Crown copyright and database rights 2024 Ordnance Survey AC0000849944
You are not permitted to copy, sub-license, distribute or sell any of this data to third parties in any form.
Produced by Staffordshire County Council, 2025.

Market Street

KEY (One-way System):

- Work Area 1
- Work Area 2
- Work Area 3
- Work Area 4
- Work Area 5
- Work Area 6
- Direction of Temporary One-way System

KEY (Road Closure):

- Proposed Road Closure
- Proposed Diversion Route

NOTES:

1) Do not scale this drawing.
2) This drawing is to be used for information purposes only.
3) The location and timing of the works is shown as planned. Please note this is subject to change due to unforeseen physical conditions.
4) For details on Traffic Management (TM) refer to scheme specific TM plans.
5) Staffordshire's chosen electrical contractor E-on will be undertaking works throughout the area during the same time.
6) The majority of the works will be carried out under a one-way traffic management system. However, temporary road closures will be required during both daytime and nighttime periods to safely undertake specific activities. These closures will be implemented in phases to maintain access to businesses and residential properties wherever reasonably practicable.
7) Existing parking facilities along Station Road and The Meadows will be temporarily suspended for the duration of the works.
8) Access to businesses and residents shall be maintained at all times wherever reasonably practicable.

Traffic Management (TM) Phasing
From 13th of July 2026 to 14th August 2026 typical daytime working hours will be 8am - 4:30pm

Working Days (Monday - Friday) See Note 3	Areas Affected	Traffic Management Setup	Notes
From 13th July 2026 To 24th July 2026	All Areas	One-way system + Road Closures (As Required)	E-on works across the extents of Market Street to be completed during this period using the one-way system. Specifically there are two duct crossings to be installed either end of the Home Bargains service yard, these shall be completed under full daytime closures (Access to yard from The Mount or Heathcote Street). During the road closure, access will be maintained from either side of the closed section and the temporary one-way system suspended.
From 27th July 2026 To 14th August 2026	All Areas	One-way system + Road Closures (As Required)	All civils to be completed during this time beginning in areas 1,2, 3 and 4 under the one-way system. Areas 2,5 and 6 have footway build outs and raised crossing which will be completed under full road closures, access to the Home Bargains service yard is to be through The Mount. While the full closure is in place, the temporary one-way system will be suspended allowing access to the properties either side of the proposed build outs.

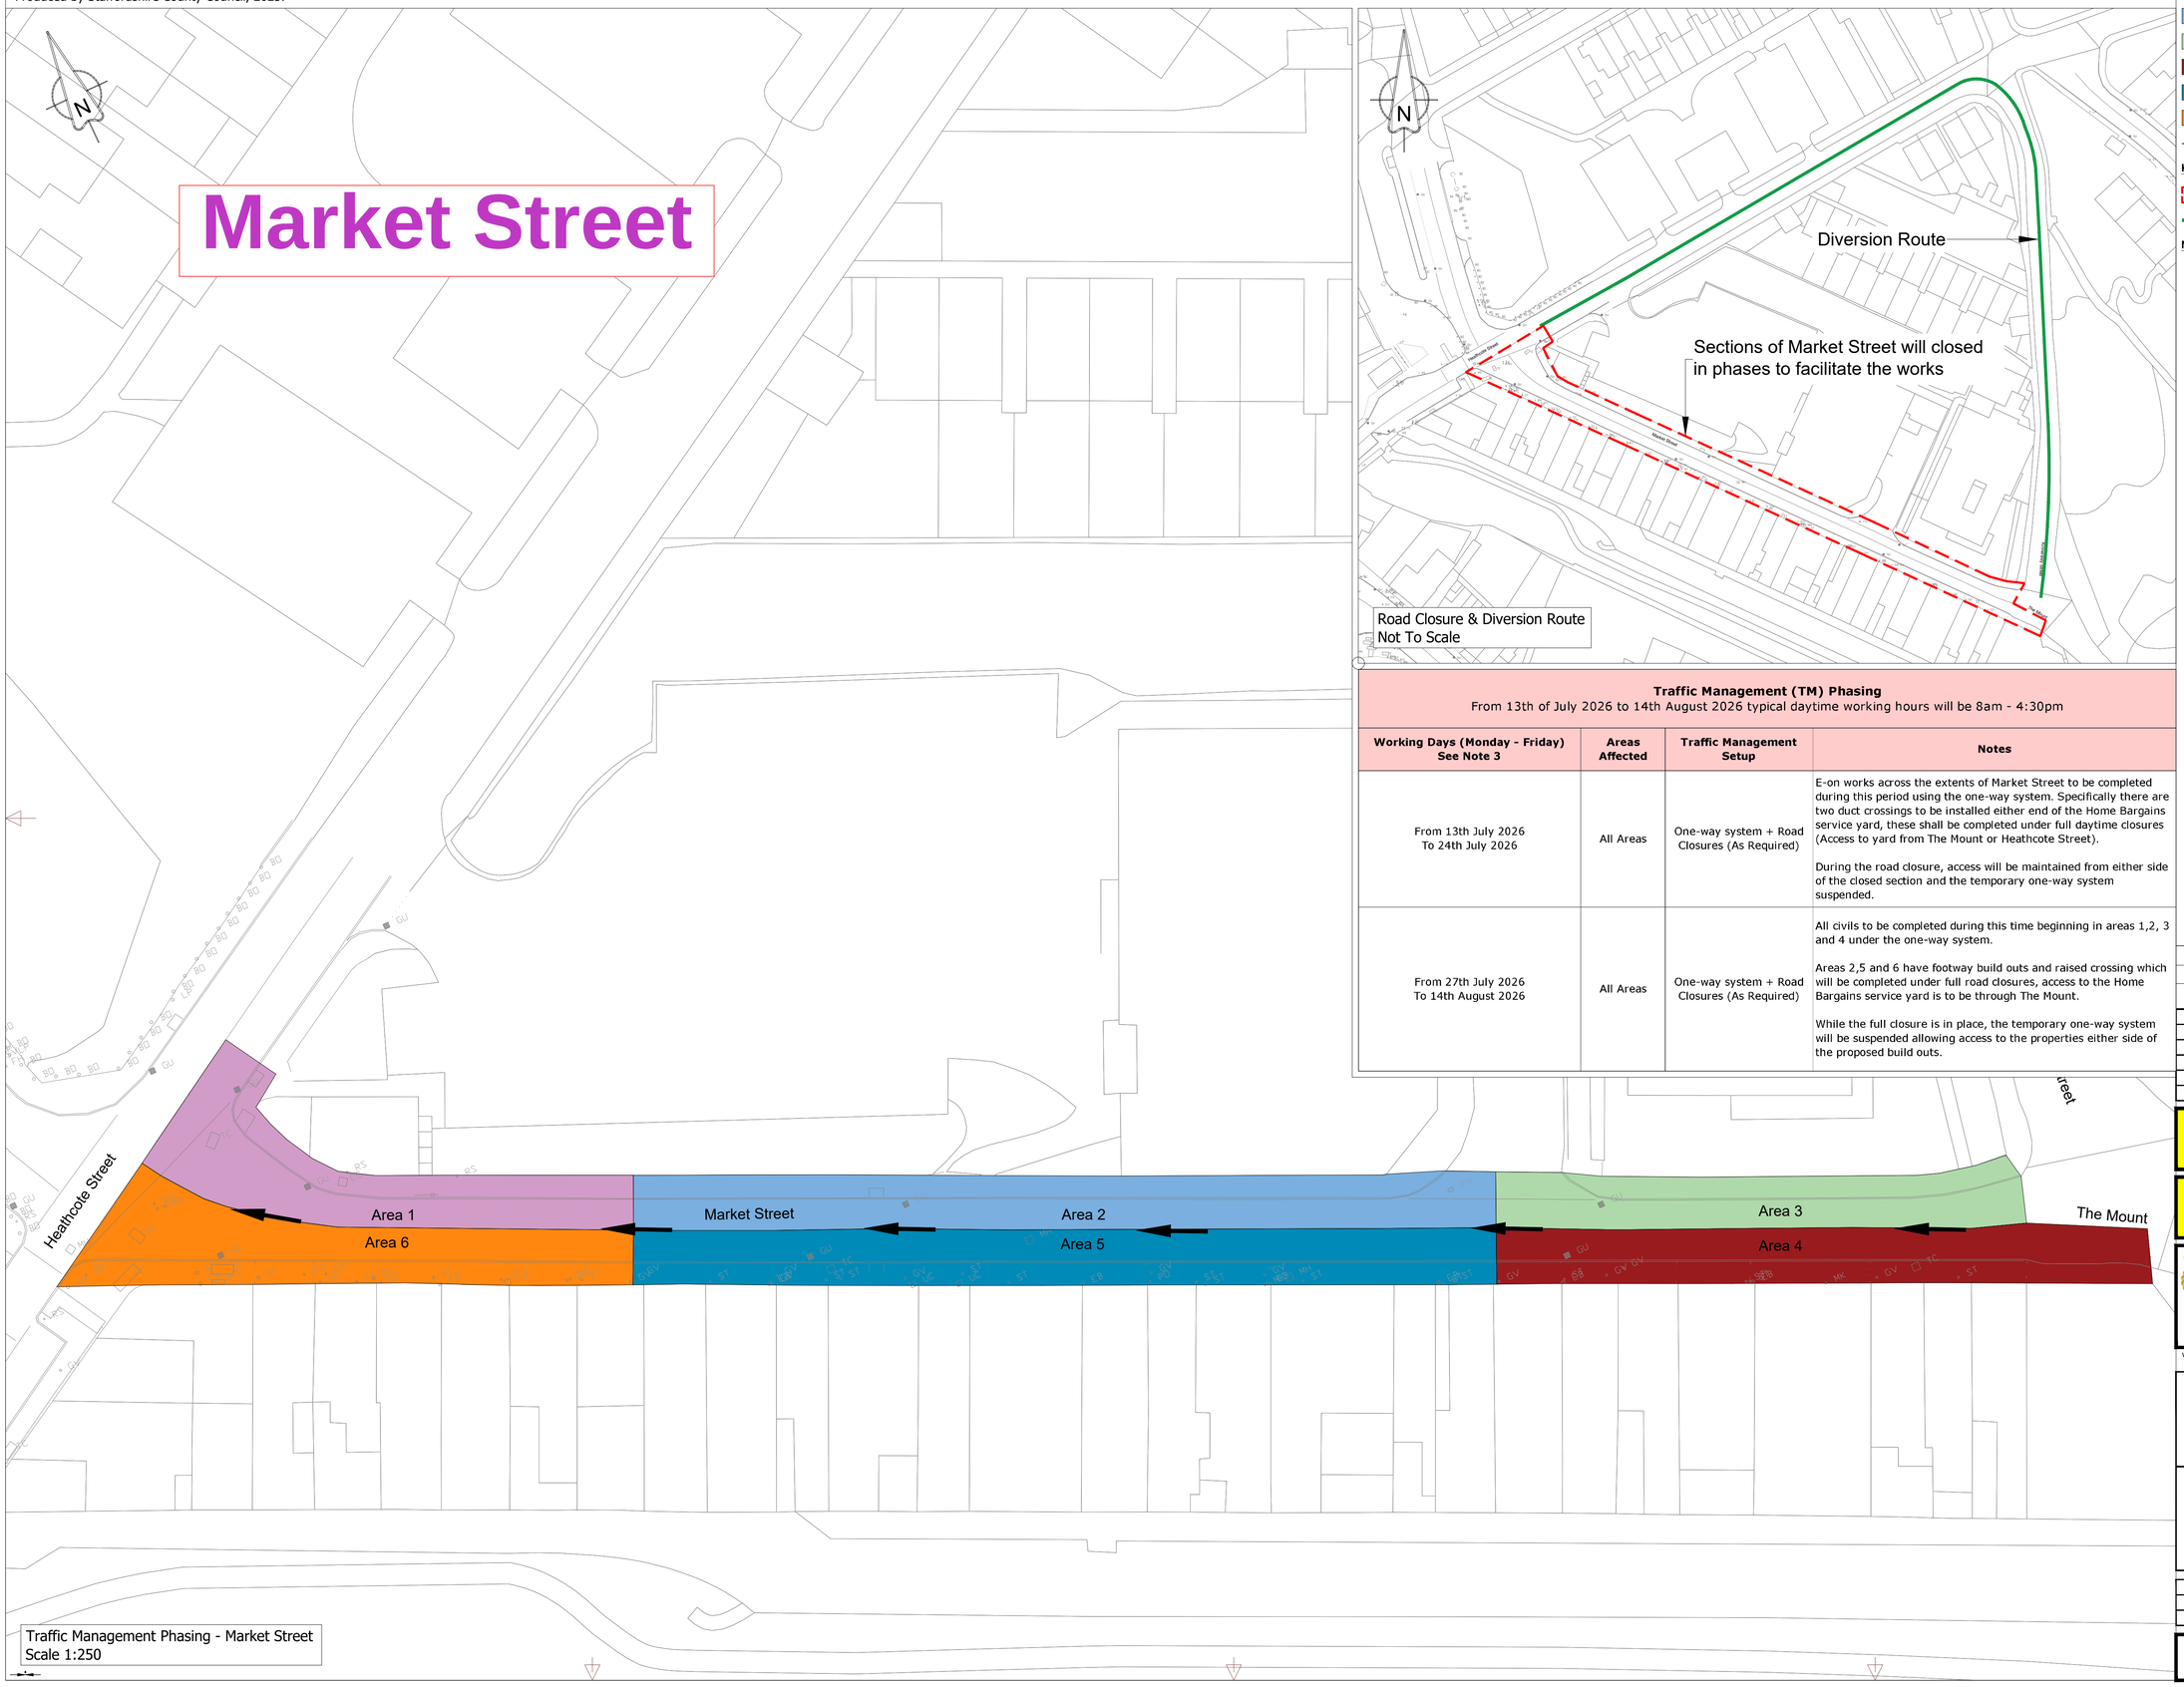

Traffic Management Phasing - Market Street
Scale 1:250

Rev	Detail	By	Date
R0	Original Drawing	KK	28/05/2026

Revisions

Original Version

Drawn: KK
Design: KK

Date: MAY 2025

Checked by:- Mohankumar, Mahesh (Place) Digitally signed by Mohankumar, Mahesh (Place) Date: 2026.05.28 15:32:41 +01'00'

Approved by:- (Drawing NOT approved if this box is empty) Digitally signed by Smith, Michael S (Place) Date: 2026.05.28 15:47:36 +01'00'

Staffordshire County Council working with Amey

www.staffordshire.gov.uk www.amey.co.uk

Project Name
Kidsgrove Town Centre Traffic Management

Drawing Title
HIGHWAYS
Traffic Management Phasing - Sheet 2 of 2

Grid reference : 383802 , 354427
Original Drawing Size : A1 | Dimensions : m
Scale : 1:250 | Copyright © Amey

Drawing No D6840T-R00-09 | Rev R0

A1
1mm to this line for A1

File Name:- C:\Users\kkuma2sc\OneDrive - Staffordshire County Council\D6840T - KTC TM3 CAD\Disciplines\1. WIP\1 Live Drgs\D6840T - R00-08 to 09 TM Phasing.dwg
Layout Name:- R00-09